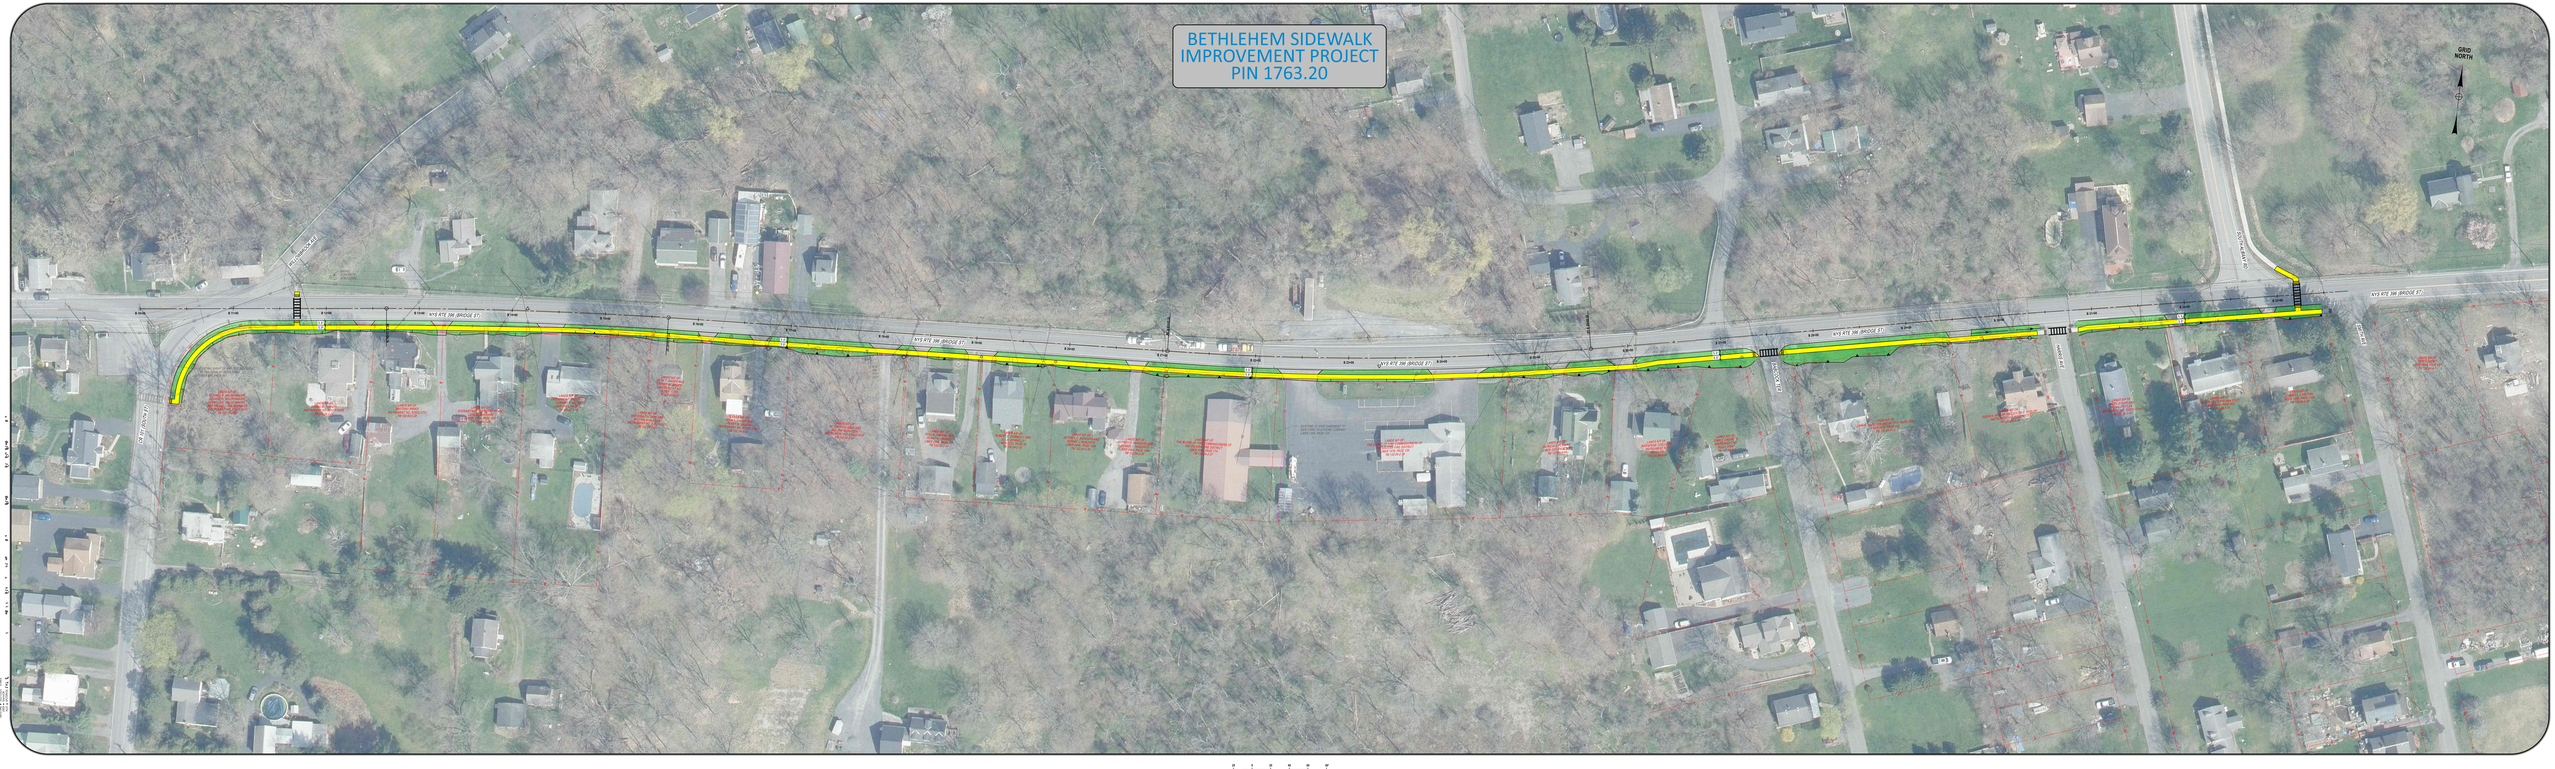

BRIDGE STREET PLAN

TOWN OF BETHLEHEM
DEPARTMENT OF PUBLIC WORKS

Creighton Manning
a GHD Company