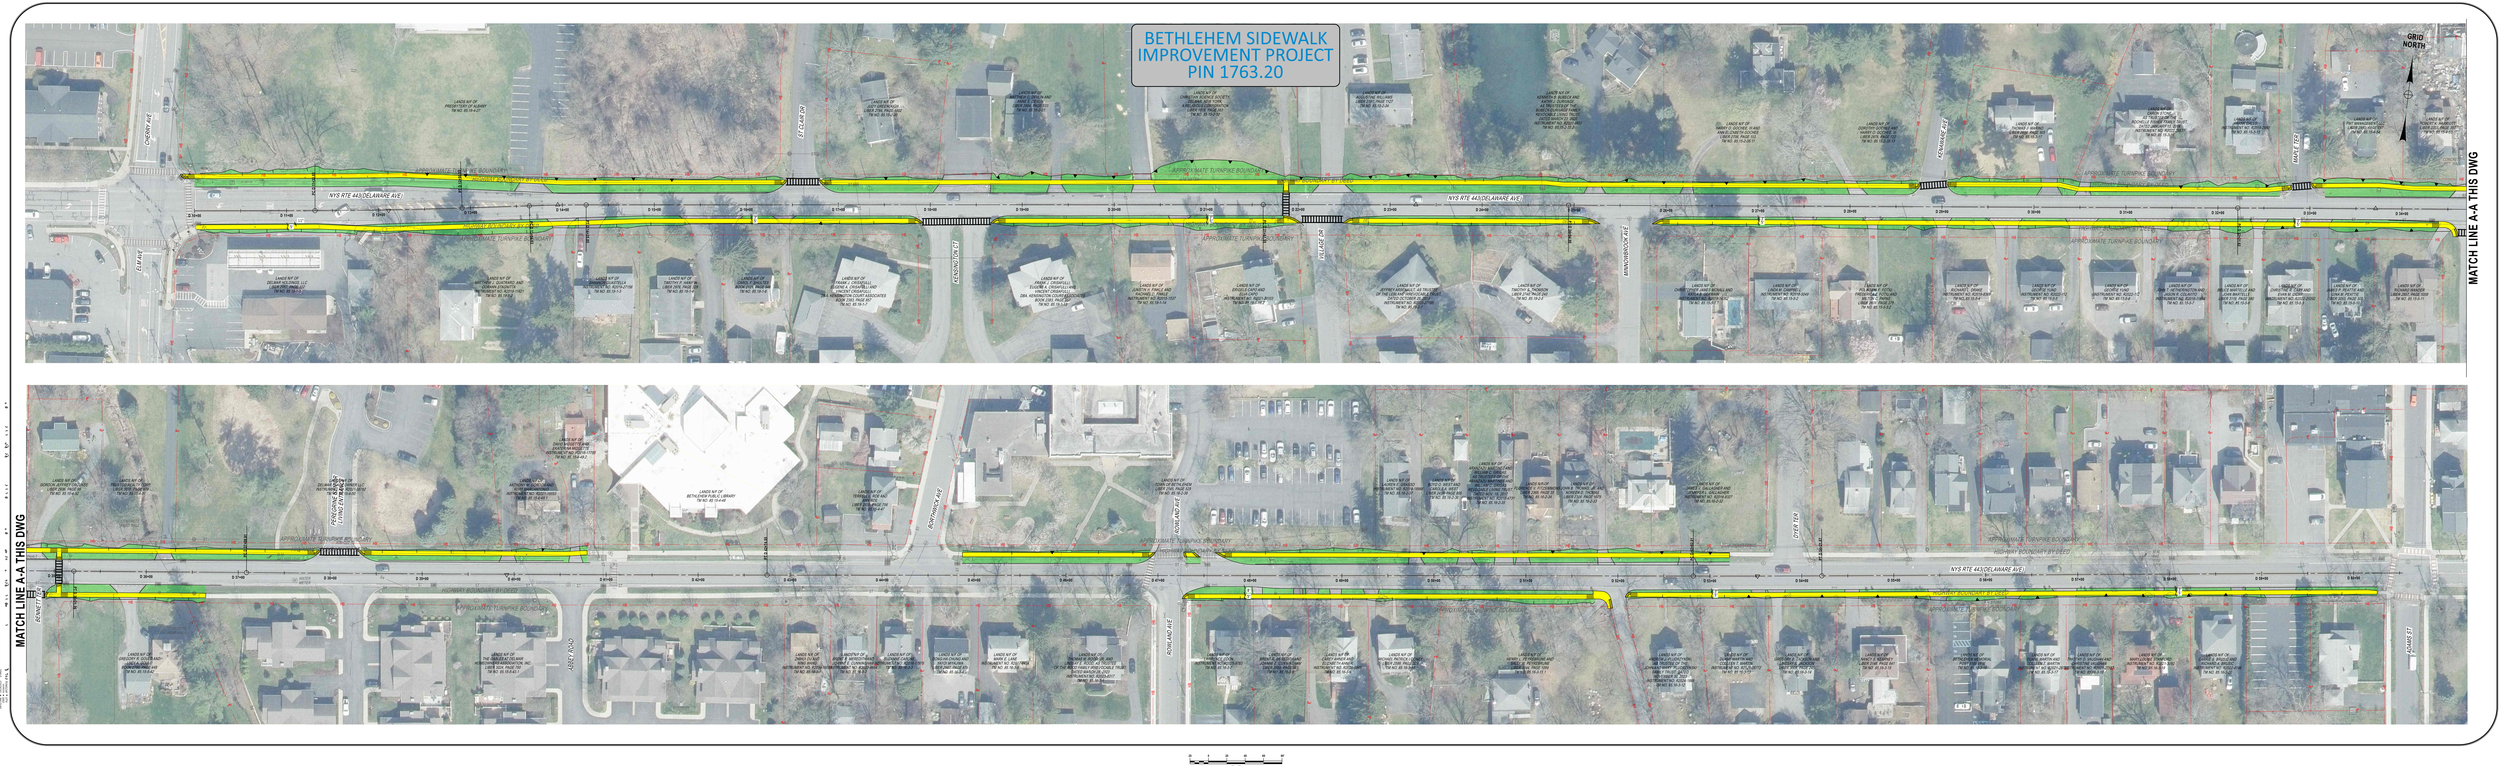

DELAWARE AVENUE PLAN

TOWN OF BETHLEHEM
DEPARTMENT OF PUBLIC WORKS

Creighton Manning
a GAI Company